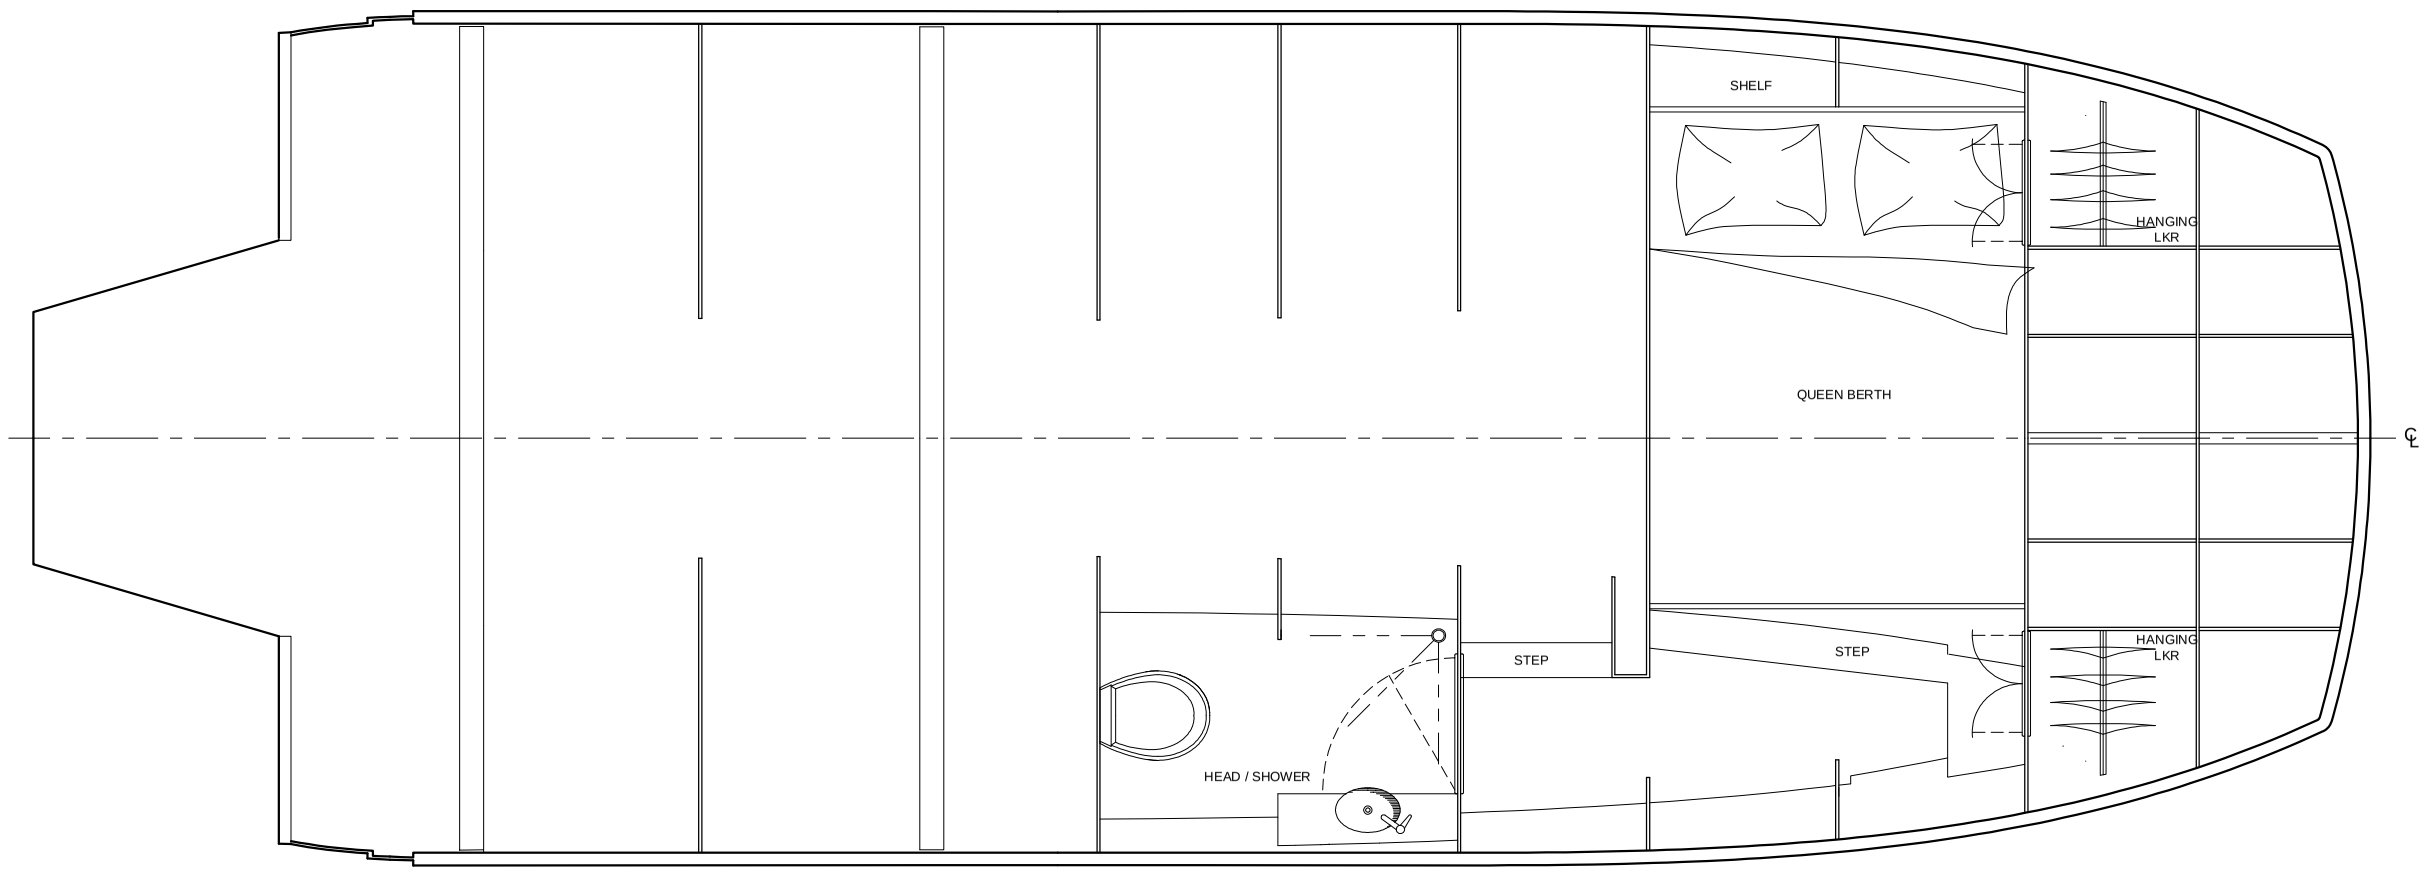

1 VIEW : SHOWING PLAN VIEW OF LOWER ACCOMMODATIONS

Scale: 1:15

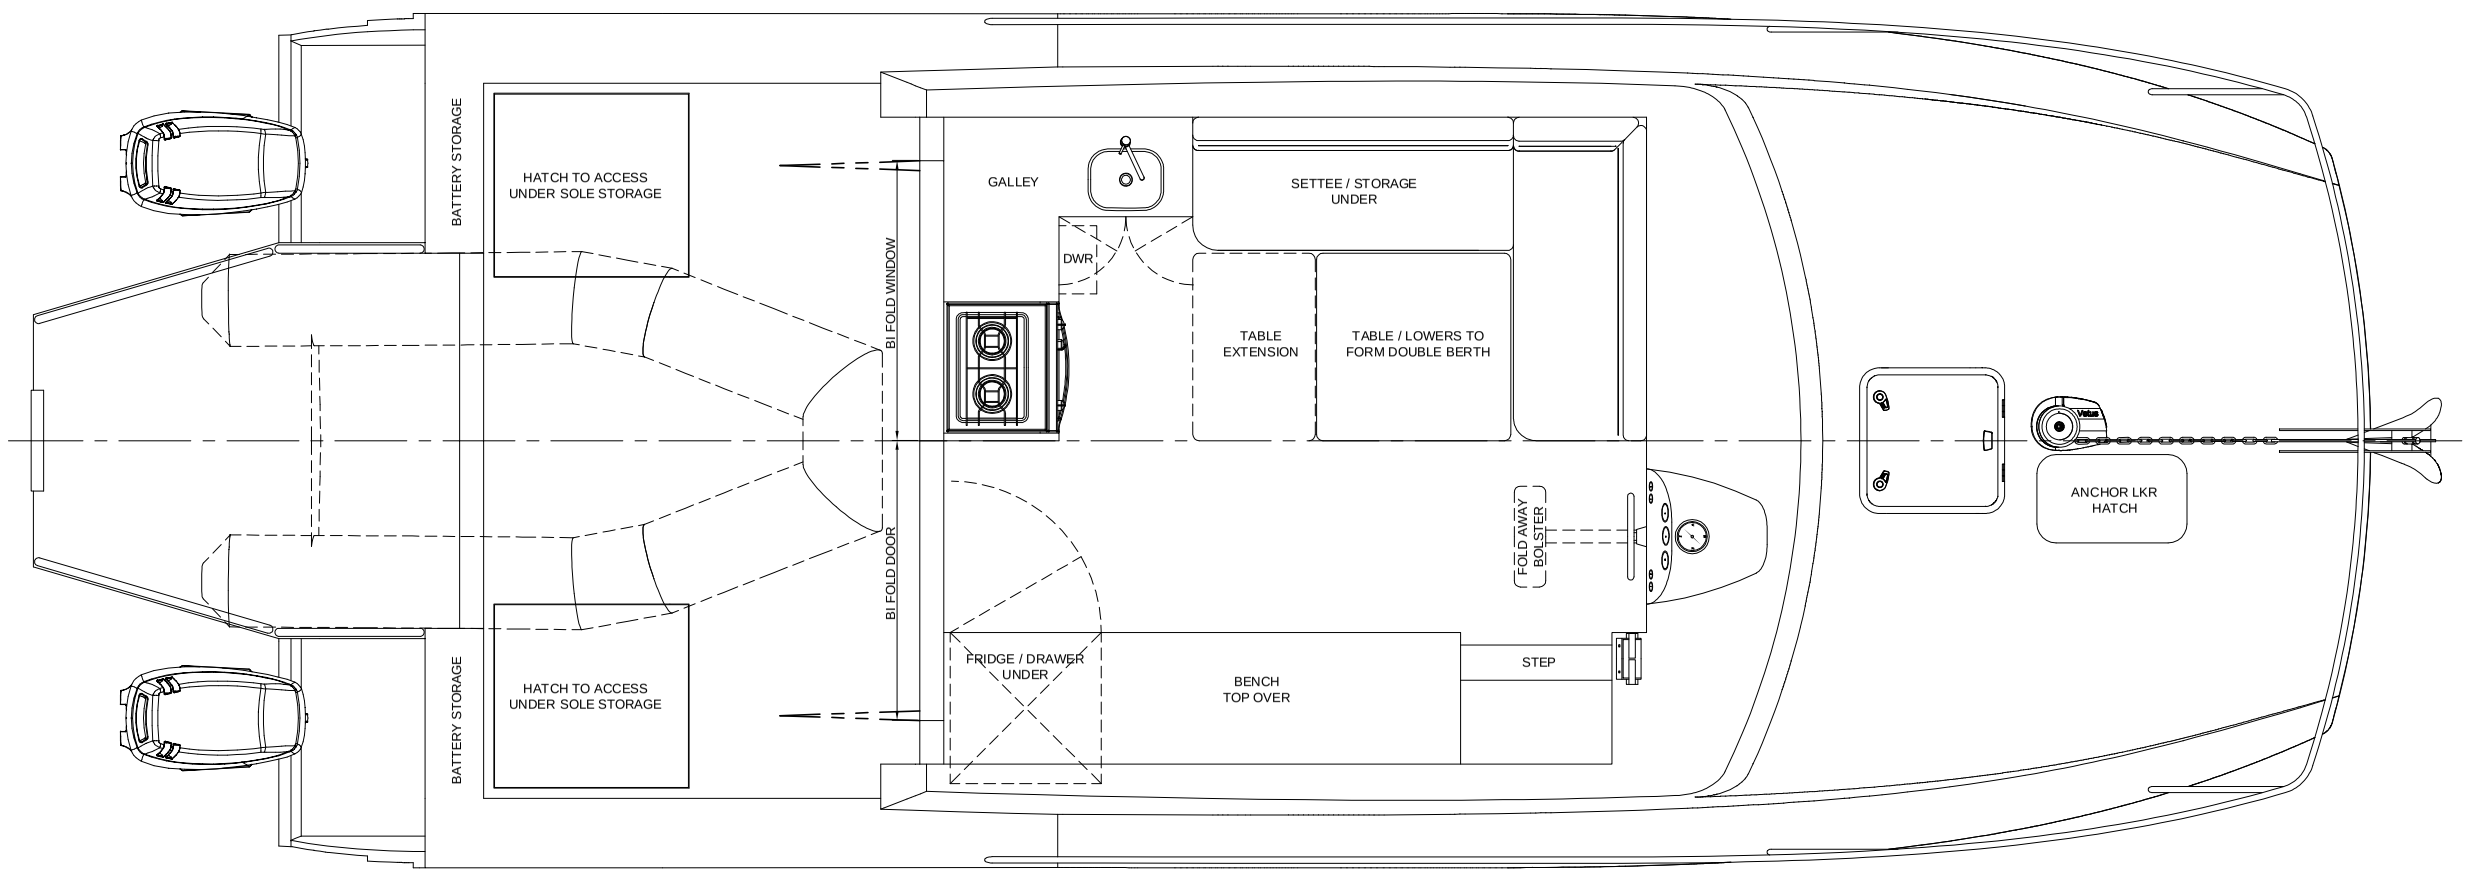

2 VIEW : SHOWING PLAN VIEW OF UPPER ACCOMMODATIONS

Scale: 1:15

GENERAL NOTES

THE BUILDER MUST CHECK DIMENSIONS AND CONTENT GIVEN ON THE DRAWING AND ADVISE THE DESIGNER OF ANY DISCREPANCIES BEFORE COMMENCING CONSTRUCTION.
THIS DRAWING MUST NOT BE REPRODUCED OR USED FOR ANY PURPOSE OTHER THAN IN CONJUNCTION WITH THE BOAT OR DESIGN FOR WHICH IT WAS DRAWN, WITHOUT THE DESIGNER'S WRITTEN CONSENT.
THE COST OF THESE PLANS INCLUDES FEES FOR ONE BOAT ONLY FOR _____. NO ADDITIONAL BOATS SHALL BE BUILT FROM THESE PLANS WITHOUT THE DESIGNER'S WRITTEN CONSENT AND PAYMENT OF FEES.

L 925 POWER CAT

	DATE:

GENERAL ARRANGEMENT

DESIGN:	P118	SHEET:
DRAWN:	DL	01
DATE:	23/01/14	
SCALE AT A1:	1:15	
SCALE AT A3:	1:30	

danleech
naval architecture
CHRISTCHURCH
NEW ZEALAND
ph 027 306 2423
dan@leechboats.com
www.leechboats.com

PDF created with pdfFactory Pro trial version www.pdffactory.com